


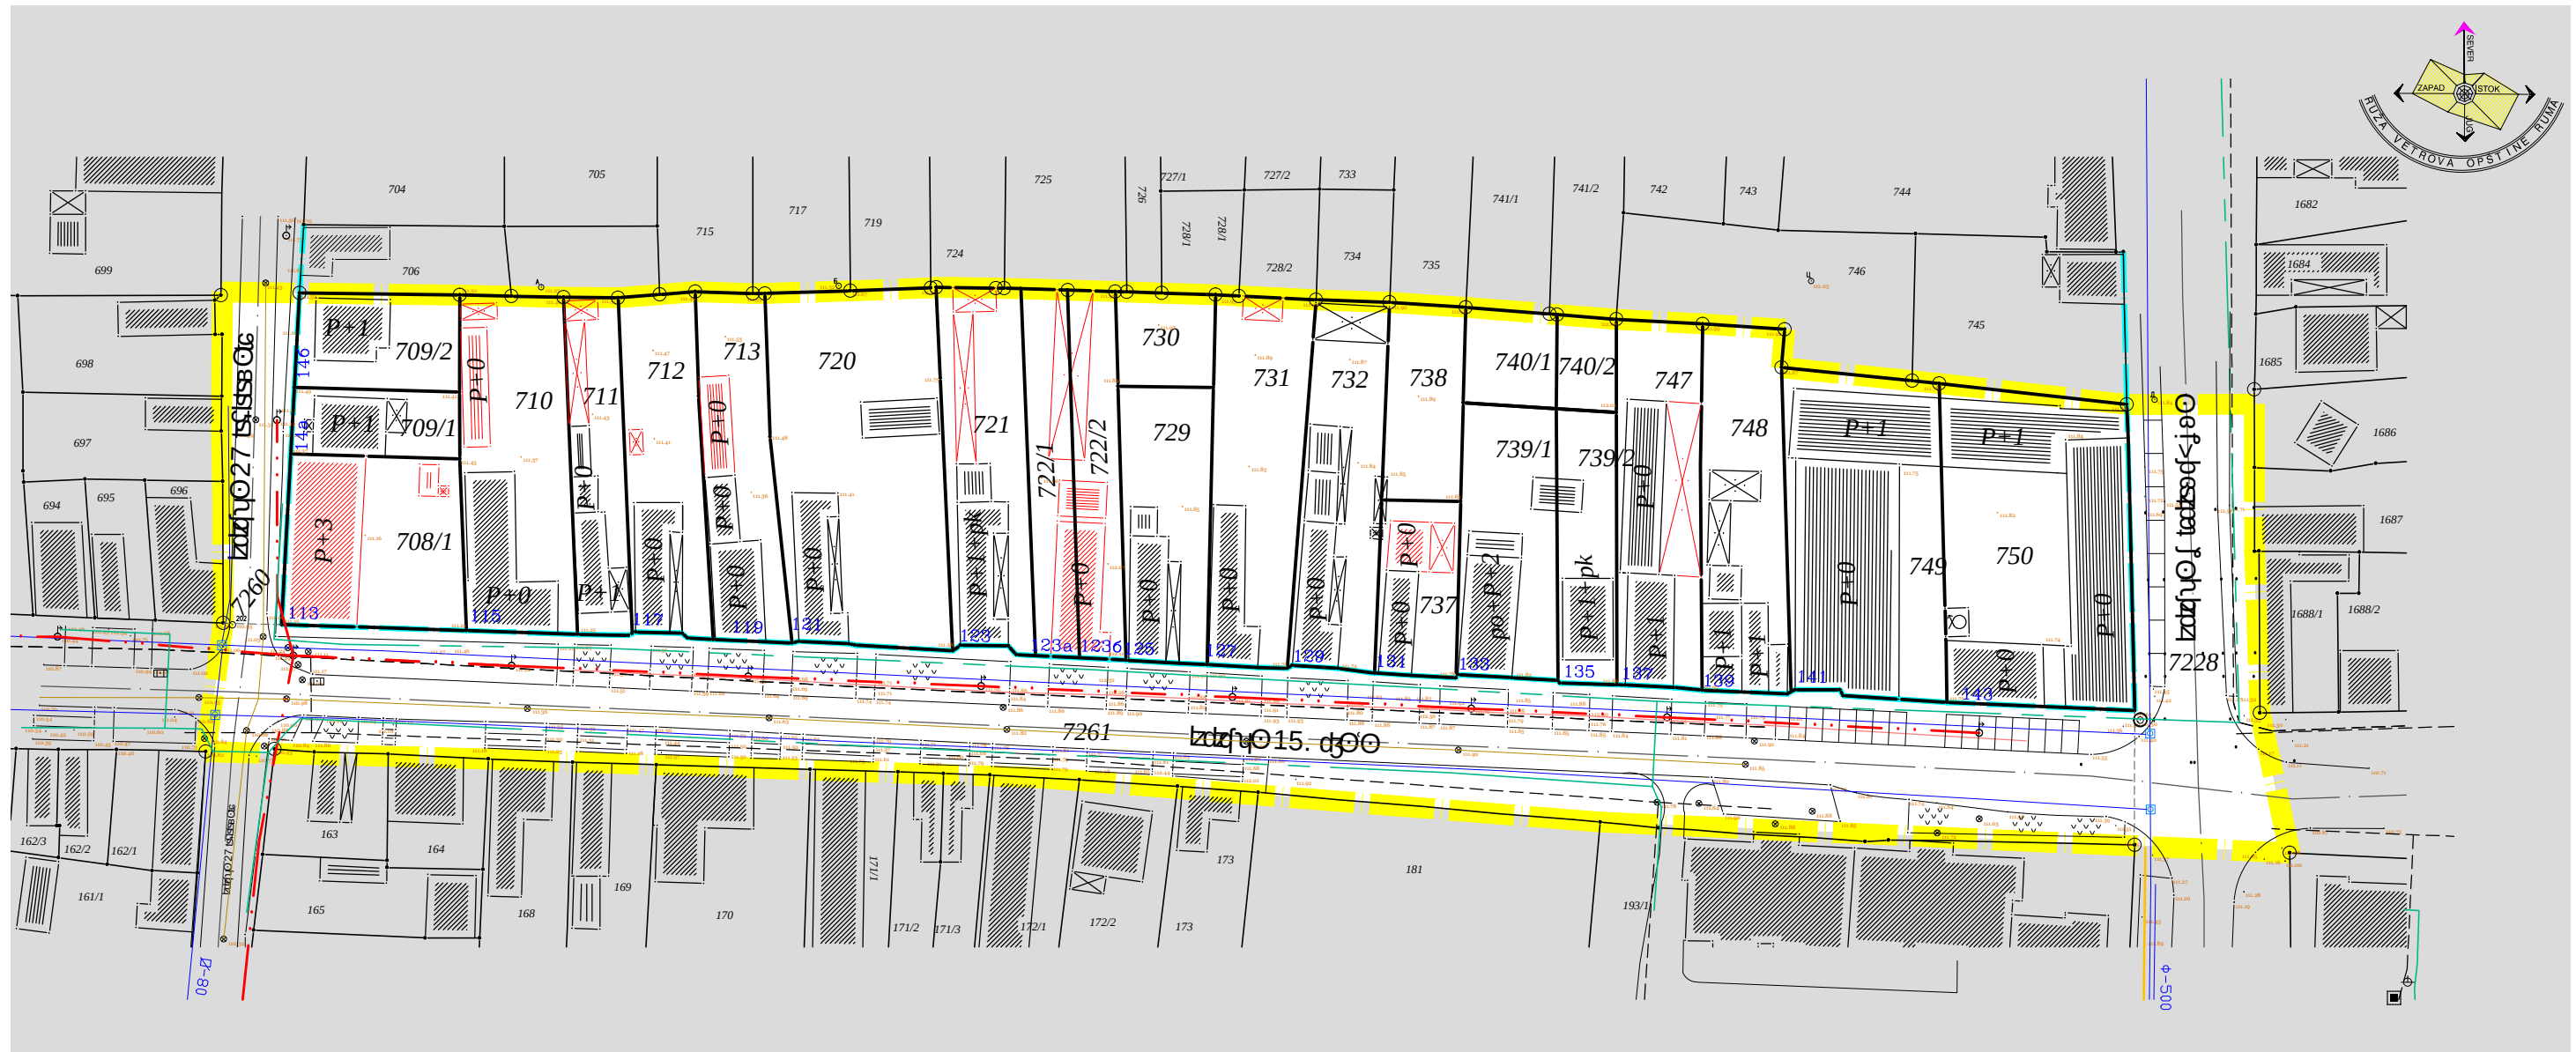


postojeća infrastruktura:

- · · · — NN nadzemna mreža
- — — TT podzemna mreža
- — — Vodovodna mreža
- — — Fekalna kanalizacija
- — — Gasna mreža

planirana infrastruktura:

- — — — — atmosferska kanalizacija (zacevljenje postojećeg kanala)

oznake:

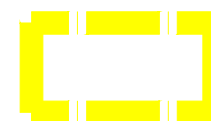


GRANICA OBUHVATA  
PLANA



POSTOJEĆA REGUL. LINIJA



PLANIRANA REGUL. LINIJA

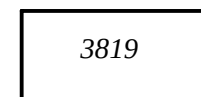

POSTOJEĆE PARCELE  
U OBUHVATU PDR-e



POSTOJEĆI OBJEKTI



POSTOJEĆI OBJEKTI  
bespravno izgrađeni i  
objekti bez upotrebne dozvole

DONOSI : SO RUMA

2009godine

## PLAN DETALJNE REGULACIJE „ZA DEO BLOKA 4-1-2 U CENTRALNOJ ZONI,” U RUMI

INVESTITOR: ALFA 022 d.o.o., Ruma  
Ul. VII vojvodanske udarne brigade br.15

NOSILAC IZRADE: JUP \*PLAN\* RUMA

ODGOVORNI URBANISTA: BILJANA MILUTINOVIĆ ,dipl.ing.arh.

NAZIV LISTA :

UPOREDNI PRIKAZ POSTOJEĆE  
I PLANIRANE INFRASTRUKTURE

BROJ LISTA : 7

R=1:1000